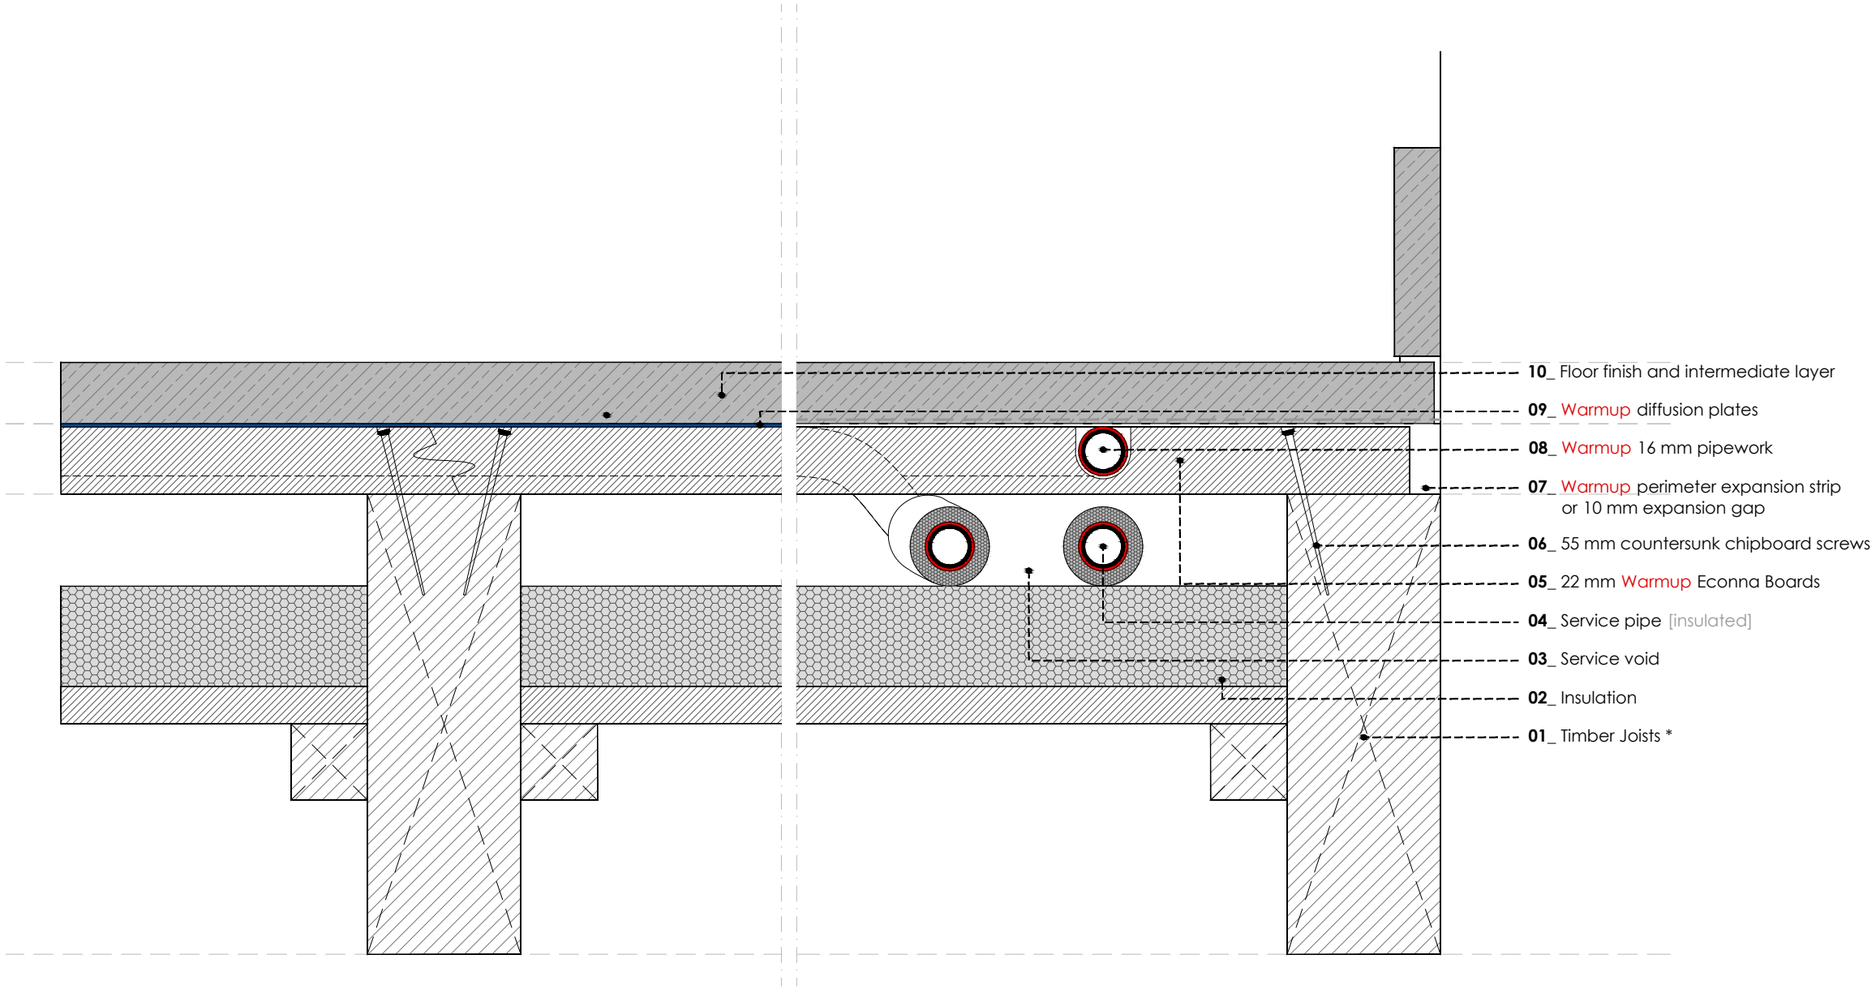

WARMUP ECONNA JOISTED FLOOR SYSTEM. Timber subfloor. Generic template

* Maximum joist spacing c/c is 600mm.

REV	DATE	DESCRIPTION	DR	CH

CPD

Warmup

The world's **best-selling** floor heating brand™

WARMUP PLC, 704 Tudor Estate, Abbey Road, London,NW10 7UW
Tel 0845 034 8270 Fax 0208 453 6869
cad@warmup.com projects@warmup.com www.warmup.co.uk

DRAWING ISSUE STATUS	DRAWING NO
CONSTRUCTION	01

PROJECT
ECONNA JOISTED FLOOR SYSTEM
TIMBER SUBFLOOR

TITLE
GENERIC TEMPLATE
DETAILED SECTION

PROJECT MANAGER	DRAWN	CHECKED
	AA	AW

DATE	SCALE	REVISION
29.12.2016	1:50@A3	

CAD FILE
20161229-H-ECONNA-DET SECTIONS.DWG

© This drawing is confidential and may not be used, copied or disclosed to anyone without permission of Warmup Plc. The Copyright of these drawings remain the property of Warmup Plc.

Do not scale from drawings, all dimensions to be checked on site.

The Warmup word and associated logos are trade marks. © Warmup Plc. 2010 - Regd. TM Nos. 1257757, 4409926, 5265707. E & OE. Registered in England No. 2955213.

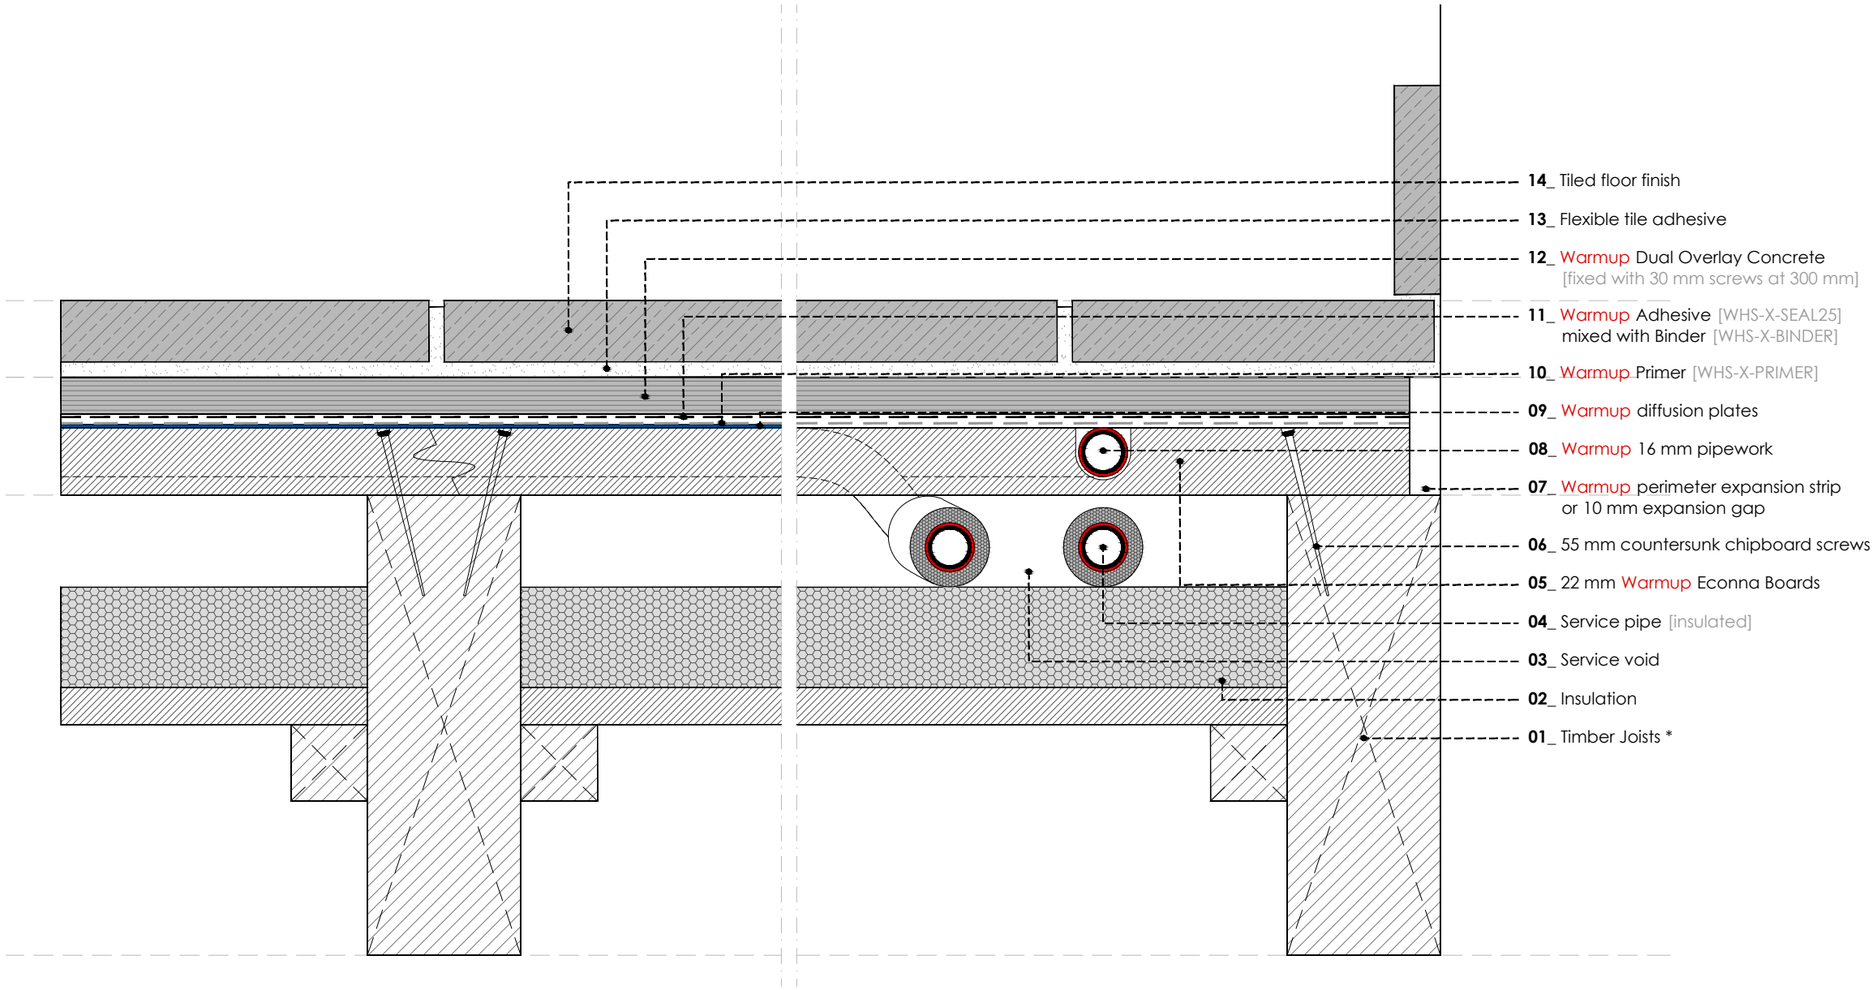

WARMUP ECONNA JOISTED FLOOR SYSTEM. Timber subfloor. Tiled floor

* Maximum joist spacing c/c is 300mm if intended floor finish is tile.

REV	DATE	DESCRIPTION	DR	CH

CPD

Warmup

The world's **best-selling** floor heating brand™

WARMUP PLC, 704 Tudor Estate, Abbey Road, London,NW10 7UW
Tel 0845 034 8270 Fax 0208 453 6869
cad@warmup.com projects@warmup.com www.warmup.co.uk

DRAWING ISSUE STATUS	DRAWING NO
CONSTRUCTION	02

PROJECT
ECONNA JOISTED FLOOR SYSTEM
TIMBER SUBFLOOR

TITLE
TILED FLOOR
DETAILED SECTION

PROJECT MANAGER	DRAWN	CHECKED
	AA	AW

DATE	SCALE	REVISION
29.12.2016	1:50@A3	

CAD FILE
20161229-H-ECONNA-DET SECTIONS.DWG

© This drawing is confidential and may not be used, copied or disclosed to anyone without permission of Warmup Plc. The Copyright of these drawings remain the property of Warmup Plc.

Do not scale from drawings, all dimensions to be checked on site.

The Warmup word and associated logos are trade marks. © Warmup Plc. 2010 - Regd. TM Nos. 1257757, 4409926, 5265707. E & OE. Registered in England No. 2955213.

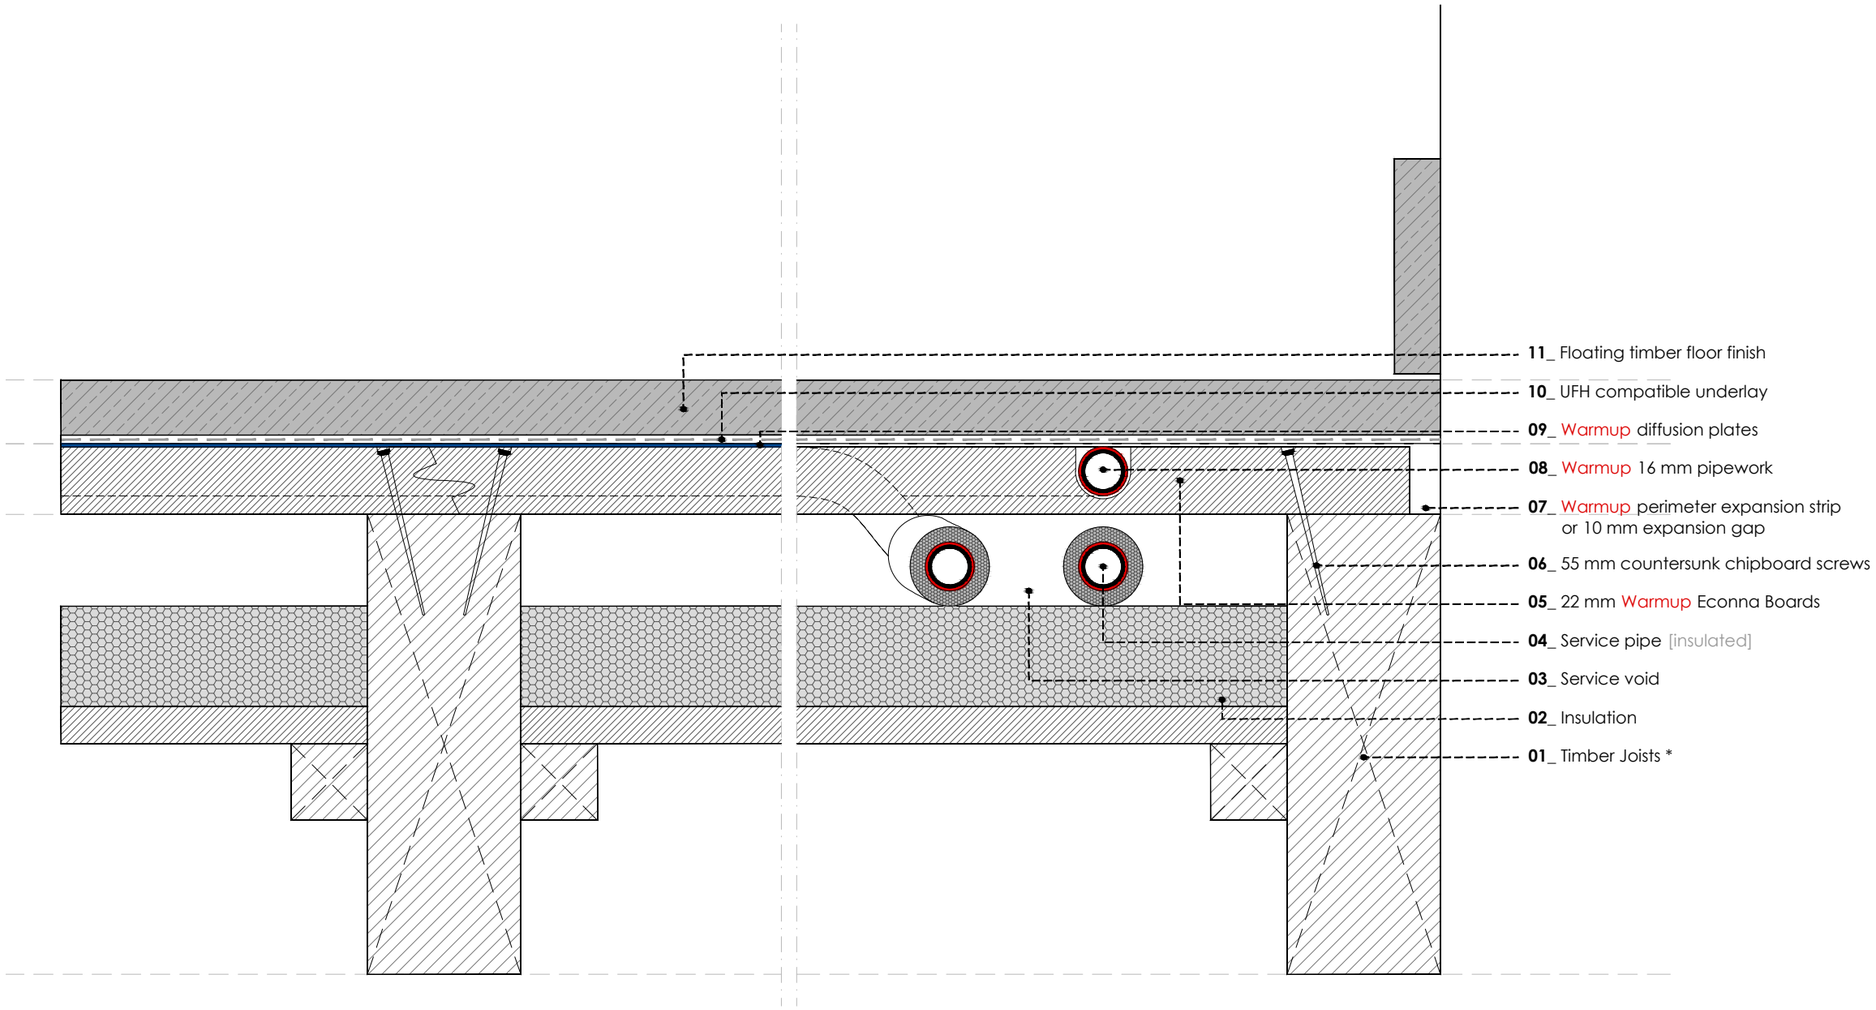

WARMUP ECONNA JOISTED FLOOR SYSTEM. Timber subfloor. 14-25 mm Wood / Laminate Floor - Floating

* Maximum joist spacing c/c is 600mm.

REV	DATE	DESCRIPTION	DR	CH

CPD

Warmup®

The world's **best-selling** floor heating brand™

WARMUP PLC, 704 Tudor Estate, Abbey Road, London,NW10 7UW
Tel 0845 034 8270 Fax 0208 453 6869
cad@warmup.com projects@warmup.com www.warmup.co.uk

DRAWING ISSUE STATUS	DRAWING NO
CONSTRUCTION	03

PROJECT
ECONNA JOISTED FLOOR SYSTEM
TIMBER SUBFLOOR

TITLE
14-25mm WOOD/LAM. FLOOR-FLOATING
DETAILED SECTION

PROJECT MANAGER	DRAWN	CHECKED
	AA	AW

DATE	SCALE	REVISION
29.12.2016	1:50@A3	

CAD FILE
20161229-H-ECONNA-DET SECTIONS.DWG

© This drawing is confidential and may not be used, copied or disclosed to anyone without permission of Warmup Plc. The Copyright of these drawings remain the property of Warmup Plc.

Do not scale from drawings, all dimensions to be checked on site.

The Warmup word and associated logos are trade marks. © Warmup Plc. 2010 - Regd. TM Nos. 1257757, 4409926, 5265707. E & OE. Registered in England No. 2955213.

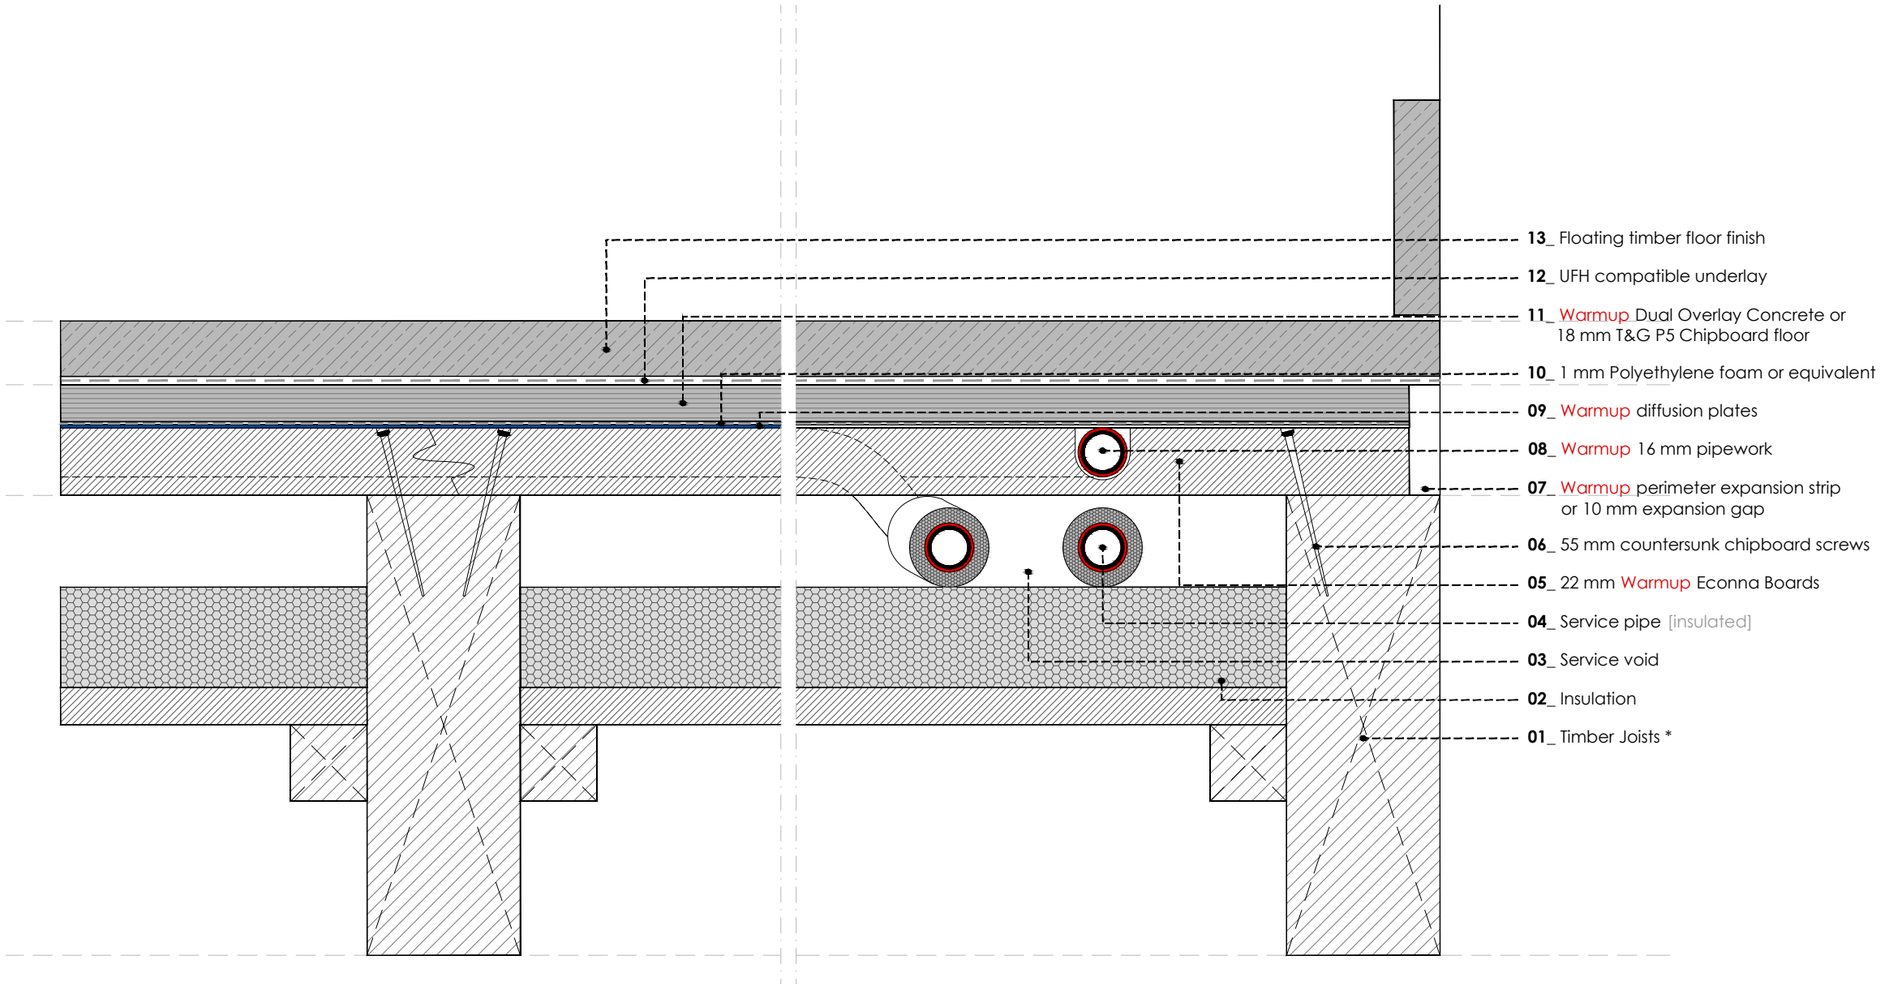

WARMUP ECONNA JOISTED FLOOR SYSTEM. Timber subfloor. Wood / Laminate Floor less than 14 mm

* Maximum joist spacing c/c is 600mm.

REV	DATE	DESCRIPTION	DR	CH

Warmup

The world's **best-selling** floor heating brand™

WARMUP PLC, 704 Tudor Estate, Abbey Road, London,NW10 7UW
Tel 0845 034 8270 Fax 0208 453 6869
cad@warmup.com projects@warmup.com www.warmup.co.uk

DRAWING ISSUE STATUS	DRAWING NO
CONSTRUCTION	04

PROJECT
ECONNA JOISTED FLOOR SYSTEM
TIMBER SUBFLOOR

TITLE
WOOD / LAMINATE FLOOR <14mm
DETAILED SECTION

PROJECT MANAGER	DRAWN	CHECKED
	AA	AW

DATE	SCALE	REVISION
29.12.2016	1:50@A3	

CAD FILE
20161229-H-ECONNA-DET SECTIONS.DWG

© This drawing is confidential and may not be used, copied or disclosed to anyone without permission of Warmup Plc. The Copyright of these drawings remain the property of Warmup Plc.

Do not scale from drawings, all dimensions to be checked on site.

The Warmup word and associated logos are trade marks. © Warmup Plc. 2010 - Regd. TM Nos. 1257757, 4409926, 5265707. E & OE. Registered in England No. 2955213.

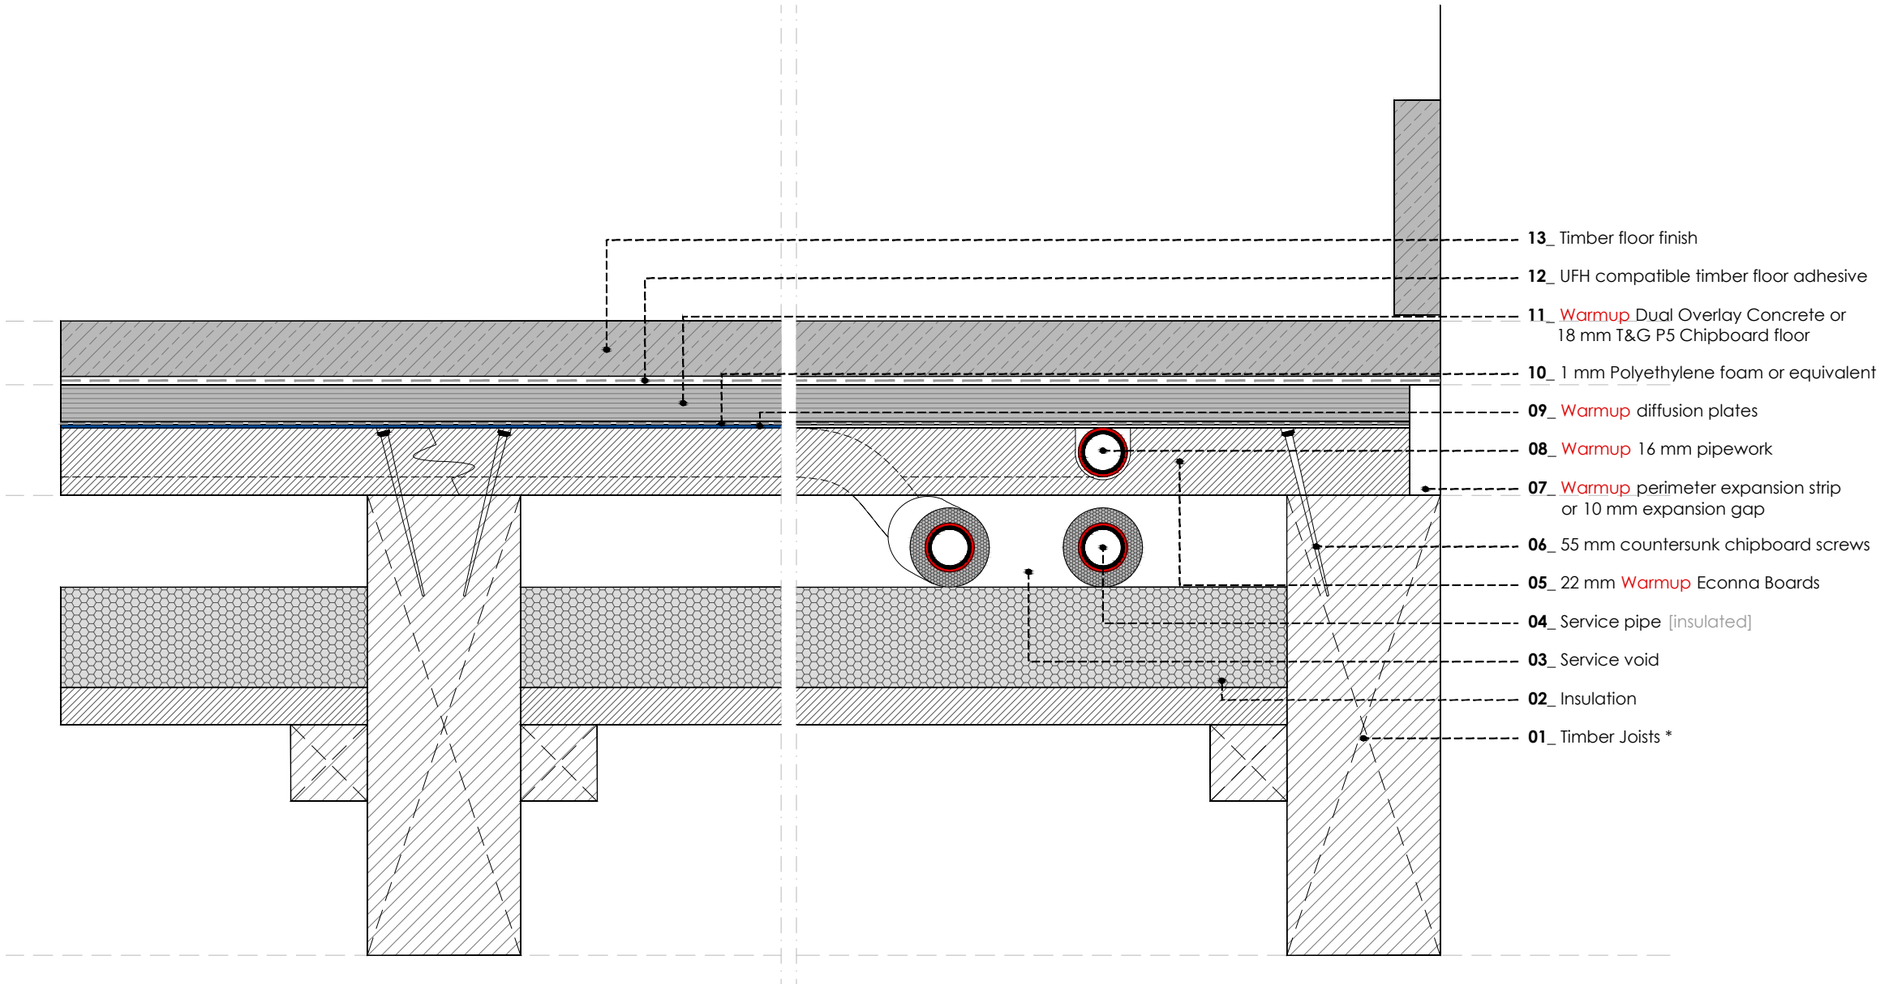

WARMUP ECONNA JOISTED FLOOR SYSTEM. Timber subfloor. Wood / Laminate Floor - glued

* Maximum joist spacing c/c is 600mm.

REV	DATE	DESCRIPTION	DR	CH

CPD

Warmup

The world's **best-selling** floor heating brand™

WARMUP PLC, 704 Tudor Estate, Abbey Road, London,NW10 7UW
Tel 0845 034 8270 Fax 0208 453 6869
cad@warmup.com projects@warmup.com www.warmup.co.uk

DRAWING ISSUE STATUS	DRAWING NO
CONSTRUCTION	05

PROJECT
ECONNA JOISTED FLOOR SYSTEM
TIMBER SUBFLOOR

TITLE
WOOD / LAMINATE FLOOR- GLUED
DETAILED SECTION

PROJECT MANAGER	DRAWN	CHECKED
	AA	AW

DATE	SCALE	REVISION
29.12.2016	1:50@A3	

CAD FILE
20161229-H-ECONNA-DET SECTIONS.DWG

© This drawing is confidential and may not be used, copied or disclosed to anyone without permission of Warmup Plc. The Copyright of these drawings remain the property of Warmup Plc.

Do not scale from drawings, all dimensions to be checked on site.

The Warmup word and associated logos are trade marks. © Warmup Plc. 2010 - Regd. TM Nos. 1257757, 4409926, 5265707. E & OE. Registered in England No. 2955213.

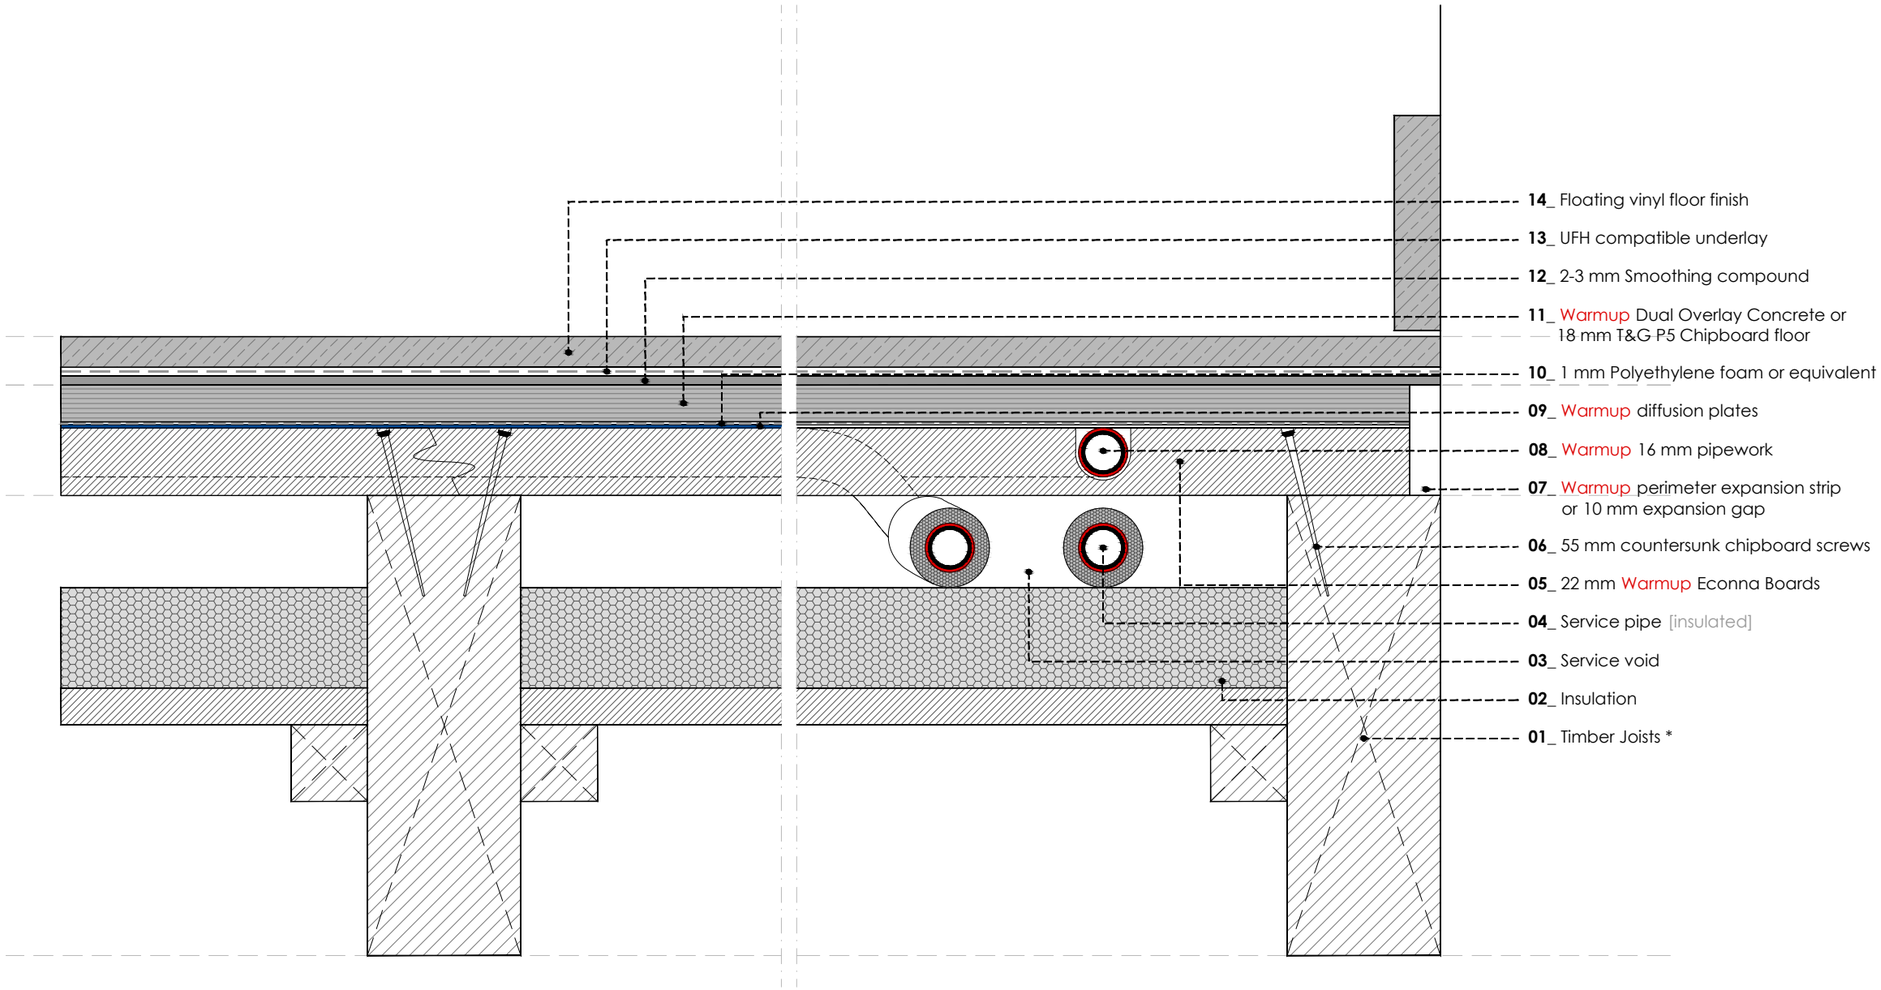

WARMUP ECONNA JOISTED FLOOR SYSTEM. Timber subfloor. Vinyl floor - floating

* Maximum joist spacing c/c is 600mm.

REV	DATE	DESCRIPTION	DR	CH

CPD

Warmup

The world's **best-selling** floor heating brand™

WARMUP PLC, 704 Tudor Estate, Abbey Road, London,NW10 7UW
Tel 0845 034 8270 Fax 0208 453 6869
cad@warmup.com projects@warmup.com www.warmup.co.uk

DRAWING ISSUE STATUS	DRAWING NO
CONSTRUCTION	06

PROJECT
ECONNA JOISTED FLOOR SYSTEM
TIMBER SUBFLOOR

TITLE
VINYL FLOOR - FLOATING
DETAILED SECTION

PROJECT MANAGER	DRAWN	CHECKED
	AA	AW

DATE	SCALE	REVISION
29.12.2016	1:50@A3	

CAD FILE
20161229-H-ECONNA-DET SECTIONS.DWG

© This drawing is confidential and may not be used, copied or disclosed to anyone without permission of Warmup Plc. The Copyright of these drawings remain the property of Warmup Plc.

Do not scale from drawings, all dimensions to be checked on site.

The Warmup word and associated logos are trade marks. © Warmup Plc. 2010 - Regd. TM Nos. 1257757, 4409926, 5265707. E & OE. Registered in England No. 2955213.

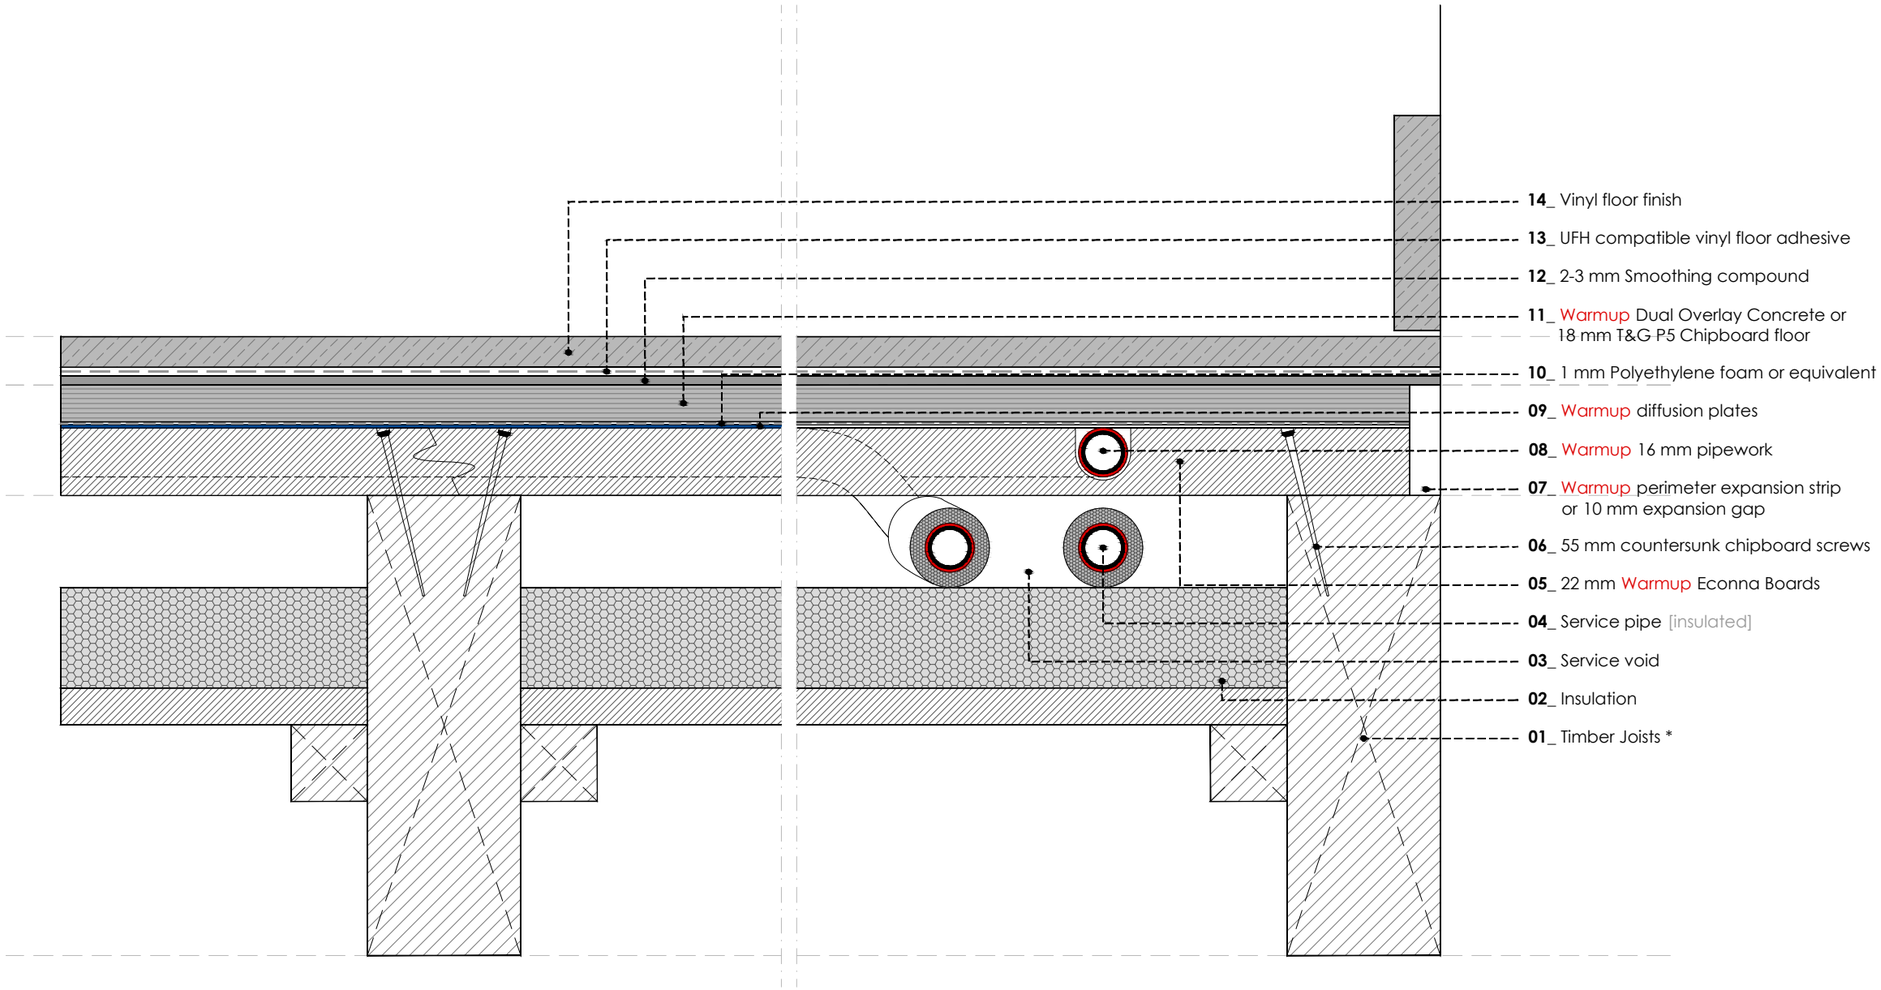

WARMUP ECONNA JOISTED FLOOR SYSTEM. Timber subfloor. Vinyl floor - glued

* Maximum joist spacing c/c is 600mm.

REV	DATE	DESCRIPTION	DR	CH

CPD

Warmup

The world's **best-selling** floor heating brand™

WARMUP PLC, 704 Tudor Estate, Abbey Road, London,NW10 7UW
Tel 0845 034 8270 Fax 0208 453 6869
cad@warmup.com projects@warmup.com www.warmup.co.uk

DRAWING ISSUE STATUS	DRAWING NO
CONSTRUCTION	07

PROJECT
ECONNA JOISTED FLOOR SYSTEM
TIMBER SUBFLOOR

TITLE
VINYL FLOOR - GLUED
DETAILED SECTION

PROJECT MANAGER	DRAWN	CHECKED
	AA	AW

DATE	SCALE	REVISION
29.12.2016	1:50@A3	

CAD FILE
20161229-H-ECONNA-DET SECTIONS.DWG

© This drawing is confidential and may not be used, copied or disclosed to anyone without permission of Warmup Plc. The Copyright of these drawings remain the property of Warmup Plc.

Do not scale from drawings, all dimensions to be checked on site.

The Warmup word and associated logos are trade marks. © Warmup Plc. 2010 - Regd. TM Nos. 1257757, 4409926, 5265707. E & OE. Registered in England No. 2955213.

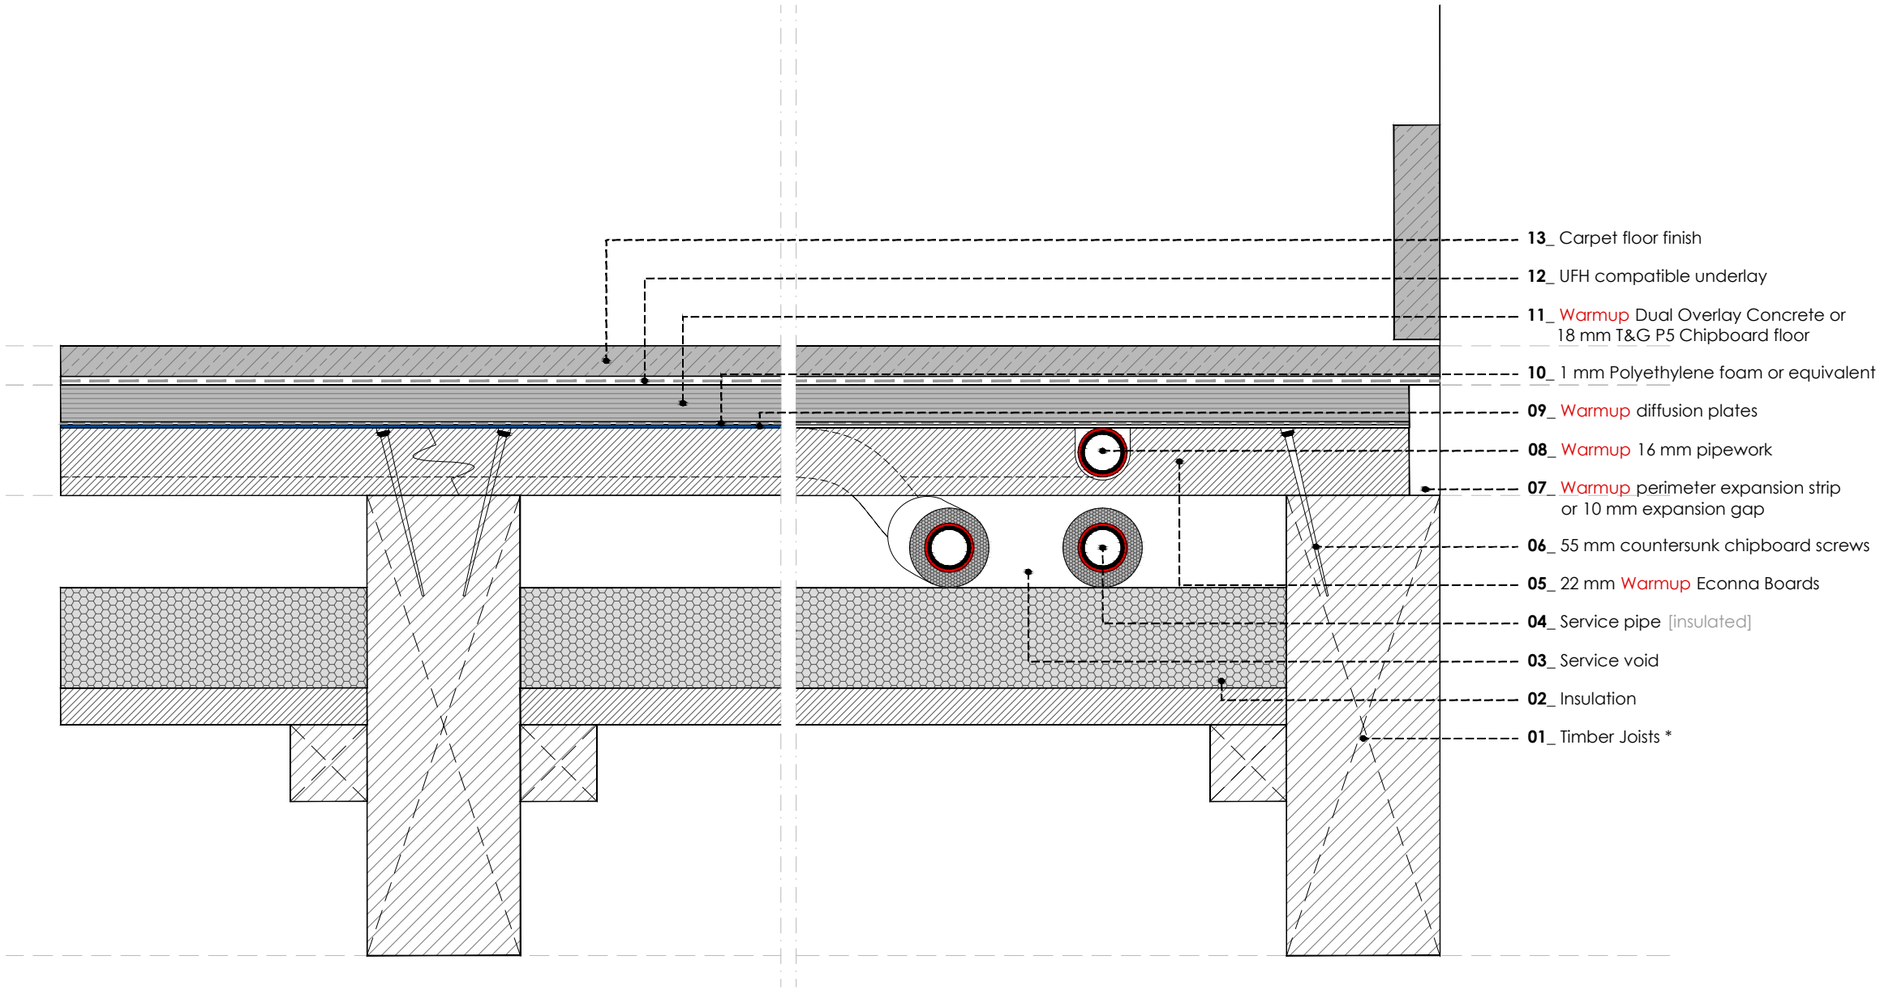

WARMUP ECONNA JOISTED FLOOR SYSTEM. Timber subfloor. Carpet floor

* Maximum joist spacing c/c is 600mm.

REV	DATE	DESCRIPTION	DR	CH

CPD

Warmup

The world's **best-selling** floor heating brand™

WARMUP PLC, 704 Tudor Estate, Abbey Road, London,NW10 7UW
Tel 0845 034 8270 Fax 0208 453 6869
cad@warmup.com projects@warmup.com www.warmup.co.uk

DRAWING ISSUE STATUS	DRAWING NO
CONSTRUCTION	08

PROJECT
ECONNA JOISTED FLOOR SYSTEM
TIMBER SUBFLOOR

TITLE
CARPET FLOOR
DETAILED SECTION

PROJECT MANAGER	DRAWN	CHECKED
	AA	AW

DATE	SCALE	REVISION
29.12.2016	1:50@A3	

CAD FILE
20161229-H-ECONNA-DET SECTIONS.DWG

© This drawing is confidential and may not be used, copied or disclosed to anyone without permission of Warmup Plc. The Copyright of these drawings remain the property of Warmup Plc.

Do not scale from drawings, all dimensions to be checked on site.

The Warmup word and associated logos are trade marks. © Warmup Plc. 2010 - Regd. TM Nos. 1257757, 4409926, 5265707. E & OE. Registered in England No. 2955213.